BILL OF MATERIAL				
ITEM	QTY.	MATERIAL	DESCRIPTION	WEIGHT

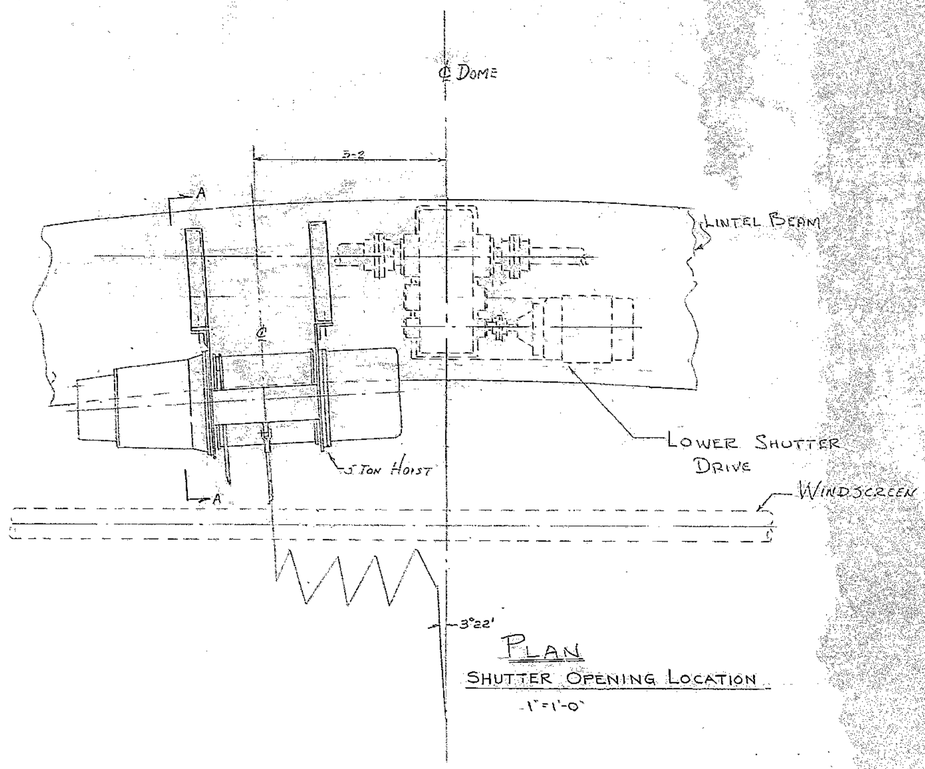

PLAN
SHUTTER OPENING LOCATION
1" = 1'-0"

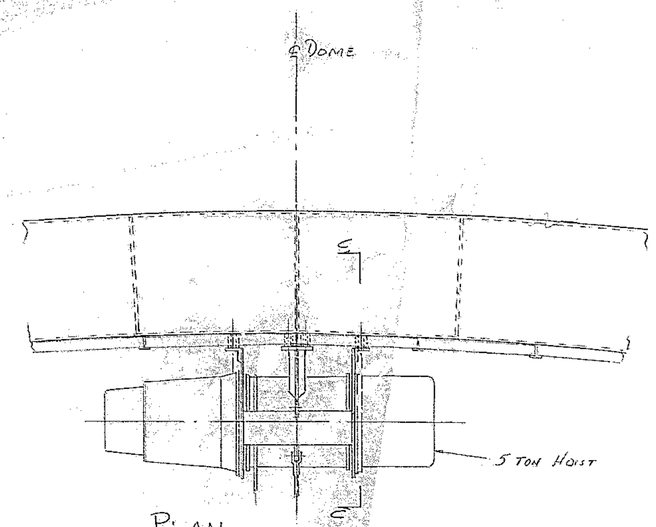

PLAN
BACK OF DOME LOCATION
1" = 1'-0"
180° FROM SHUTTER ℄

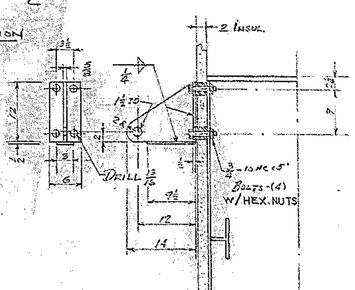

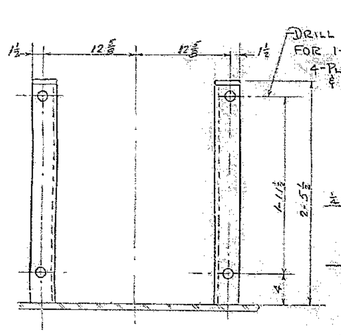

ELEV. B-B

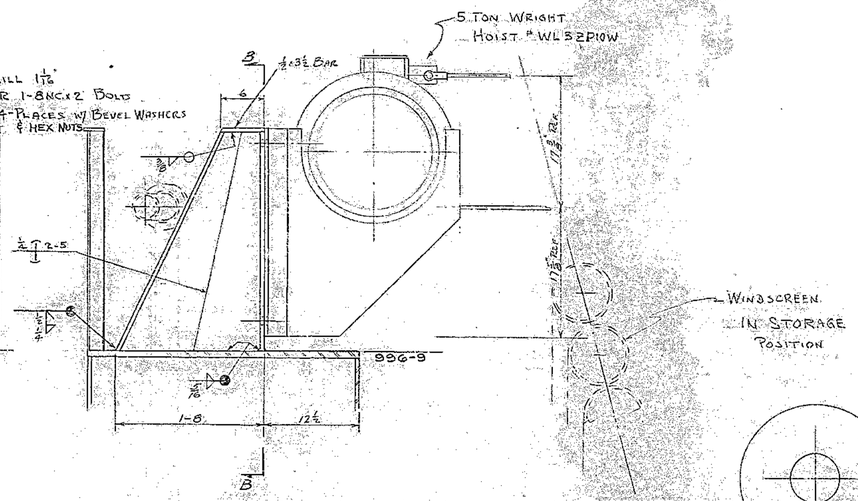

ELEV. A-A
1 1/2" = 1'-0"

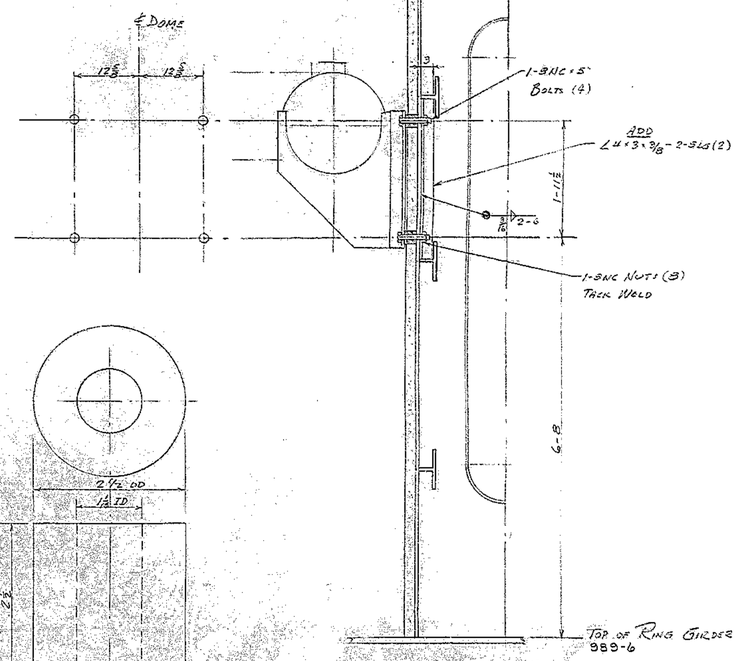

SECT. C-C
1" = 1'-0"

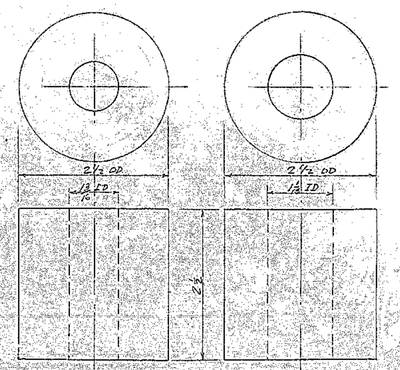

SPACER
4-REQ'D.
MAT'L.
COLD ROLLED STEEL
FULL SIZE

SPACER
4-REQ'D.
MAT'L.
COLD ROLLED STEEL
FULL SIZE

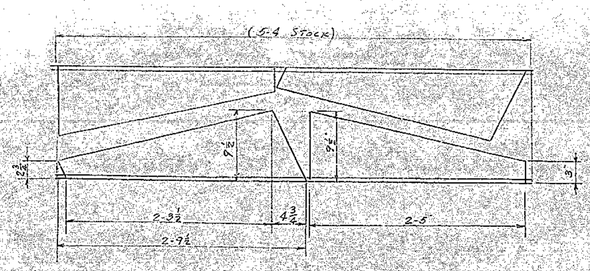

CUTTING LAYOUT
MTL - 15 WI 33.9
1 1/2" = 1'-0"

LET.	REVISION	ECR	DATE	BY

FOR ASSEMBLY SEE

TOLERANCES UNLESS OTHERWISE NOTED
DECIMAL DIMENSIONS .00.00 ± .010 .00.000 ± .003
FRACTIONAL DIMENSIONS UP TO 18" ± 1/64 18" TO 30" ± 1/32 30" & OVER ± 1/16
BREAK SHARP EDGES
ALL SURFACES TO HAVE 125 √ FINISH UNLESS OTHERWISE NOTED.

KITT PEAK NATIONAL OBSERVATORY
OPERATED BY THE ASSOCIATION OF UNIVERSITIES FOR RESEARCH IN ASTRONOMY, INC. UNDER CONTRACT WITH NATIONAL SCIENCE FOUNDATION

150" TELESCOPE DOME

NAME: 5 TON OUT-HAUL HOIST MOUNTING INSTALLATION & DETAILS

SCALE: NOTED
PRINT ISSUED

DESIGNED BY	DATE	APPROVED BY	DATE
W.W.B.	7-1-69		
DRAWN BY W.W.B.	DATE 7-1-69	APPROVED BY	DATE
CHECKED BY	DATE	APPROVED BY	DATE

DRAWING NUMBER 2101-E 1

REV.

11/68 DIETERICH/POST, CLEARPRINT 1000