BILL OF MATERIAL

ITEM	QTY.	MATERIAL	DESCRIPTION

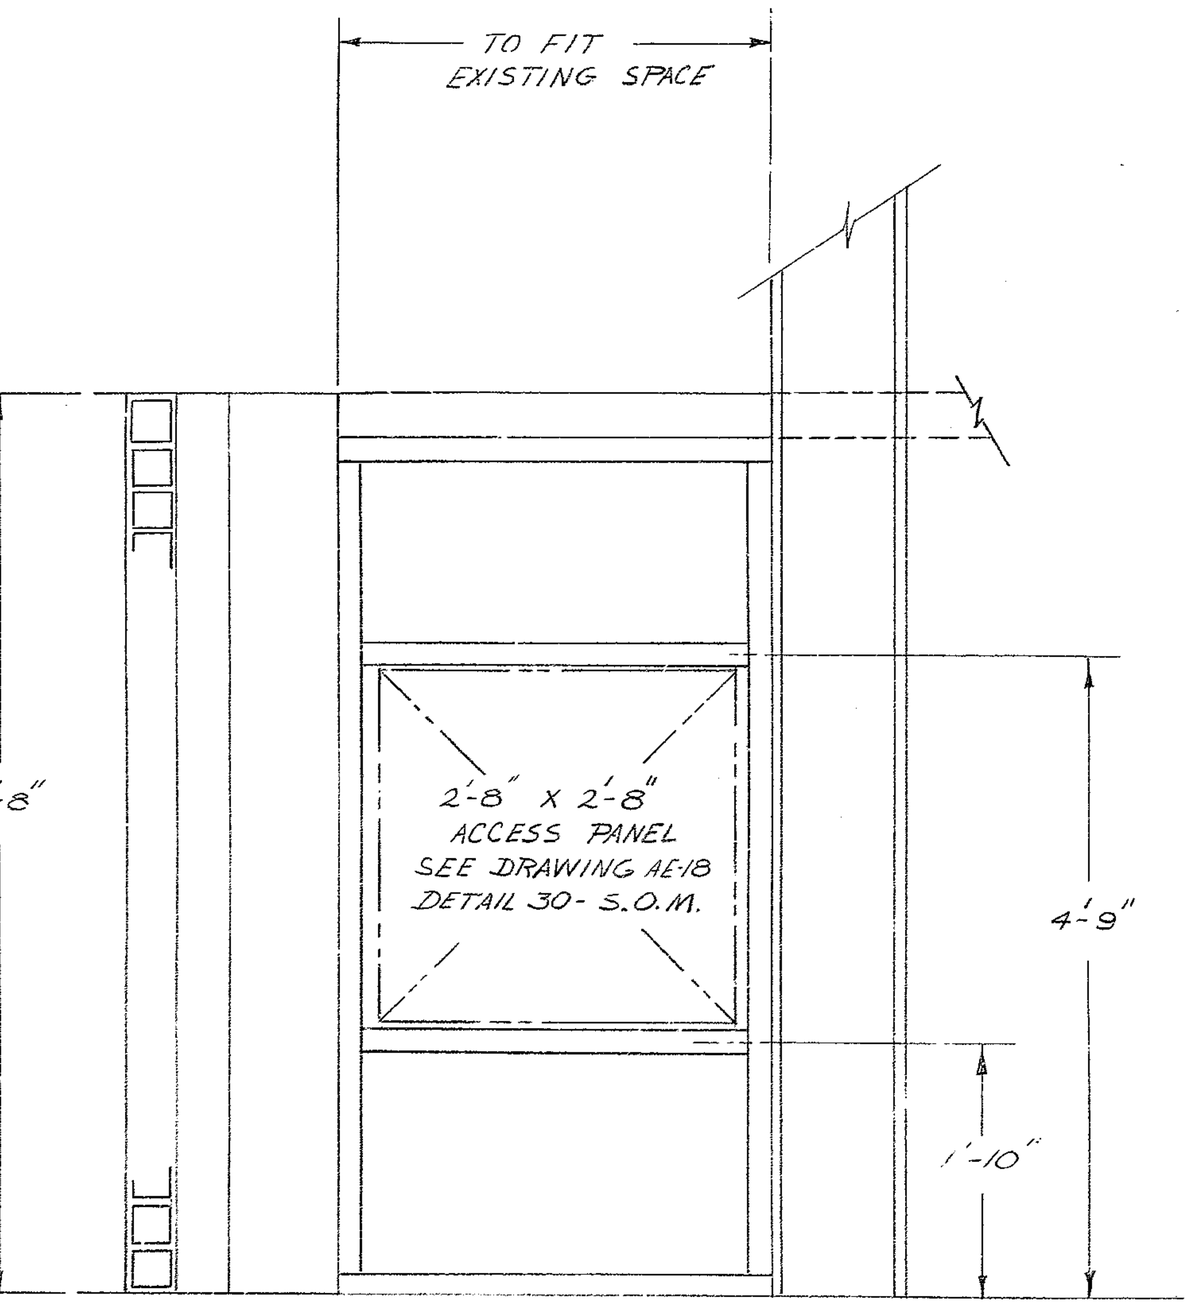

VIEW A-A

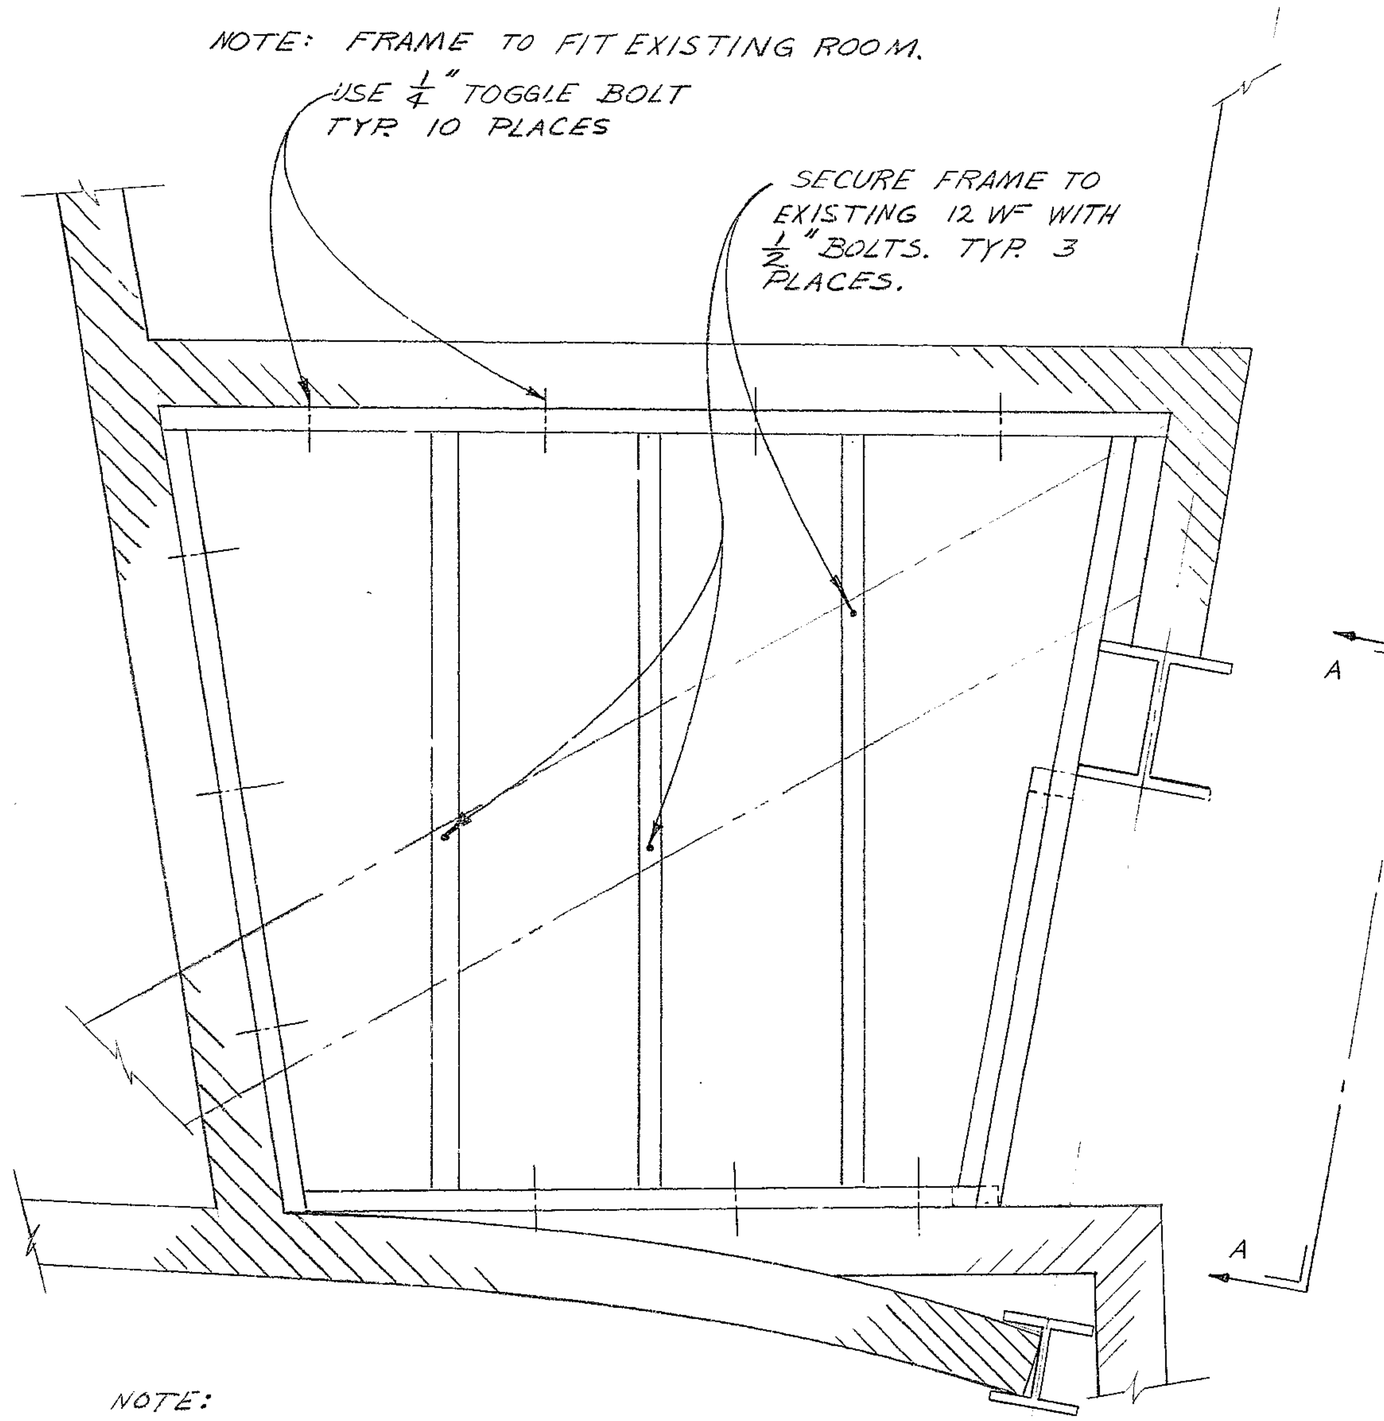

NOTE:
FOR LOCATION SEE
S.O.M. DRAWING A-E-4
KPNO BUILDING.

NOTE:
ALL FRAMING MEMBERS
2"X4". COVER INSIDE AND
OUT WITH 5/8" DRYWALL EXCEPT
CEILING - DOUBLE 5/8" DRYWALL
ON CEILING.

FOR ASSEMBLY SEE

LET.	REVISION	ECR	DATE	BY

TOLERANCES
UNLESS OTHERWISE NOTED

DECIMAL DIMENSIONS
00.00 ± .010
00.000 ± .003

FRACTIONAL DIMENSIONS
UP TO 18" ± 1/64
18" TO 50" ± 1/32
50" & OVER ± 1/16

BREAK SHARP EDGES

ALL SURFACES TO HAVE 125 √ FINISH UNLESS OTHERWISE NOTED.

KITT PEAK NATIONAL OBSERVATORY

OPERATED BY THE
ASSOCIATION OF UNIVERSITIES FOR RESEARCH IN ASTRONOMY, INC.
UNDER CONTRACT WITH
NATIONAL SCIENCE FOUNDATION

150" TELESCOPE

REF FILE 148

NAME: CEILING & DOOR FRAMING PLAN FOR NO. 1 ELEVATOR MACHINE ROOM.

SCALE 1" = 1

PRINT ISSUED

DESIGNED BY	DATE	APPROVED BY	DATE
DAVIS	1-22-70	J.R. Jones	1-21-70
DRAWN BY DAVIS	DATE 1-22-70	APPROVED BY	DATE
CHECKED BY JRJ	DATE 1-23-70	APPROVED BY	DATE

DRAWING NUMBER 2102-C1

4/69 DIETERICH-POST CLEARPRINT 1020