NOTES: UNLESS OTHERWISE NOTED
1. REMOVE ALL BURRS AND SHARP EDGES
2. MACHINED SURFACE ROUGHNESS 125/

REVISIONS						
ZONE	LTR	DESCRIPTION	ECR	DATE	BY	APVD
	A	Revised Dim - Rise & Run	2542	9-7-79	LG	U

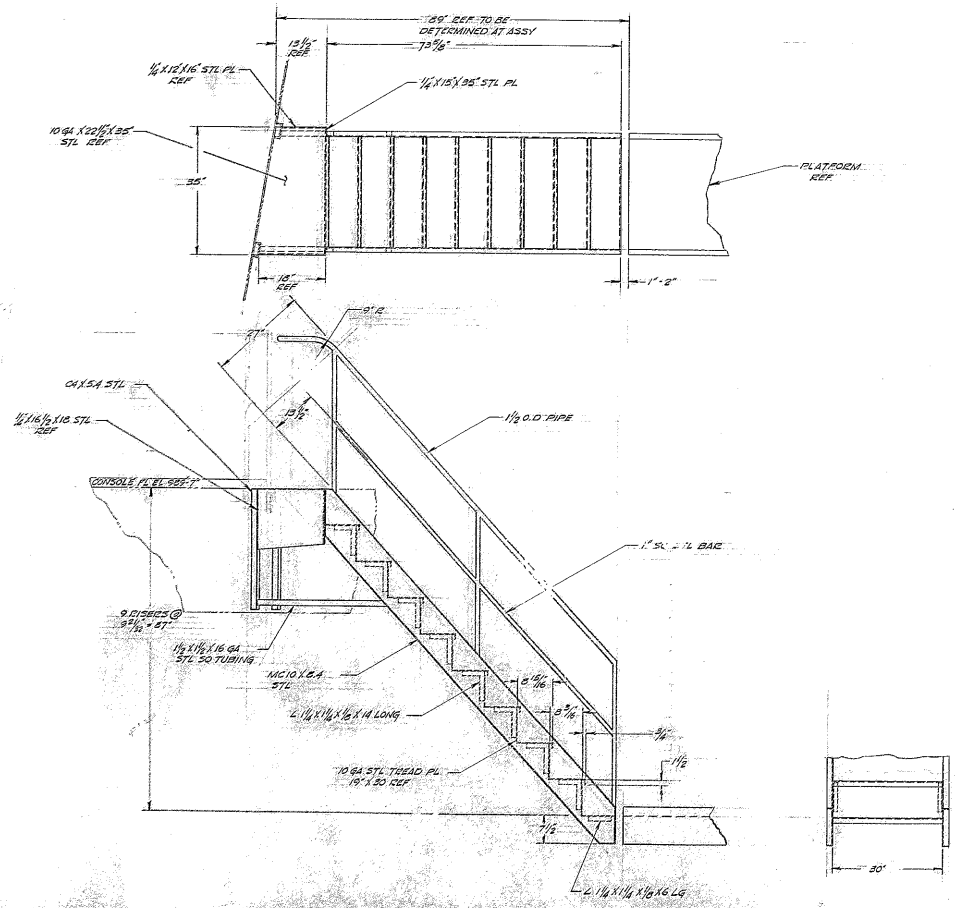

WALKWAY STAIR #2 (REVISED)
(CONSOLE FLOOR TO WALKWAY)
WELDED CONSTRUCTION THROUGHOUT
STAIR TO BE FITTED & WELDED TO 1/4 X 36"
FACIA APPROXIMATELY AS SHOWN

QTY REQD	PART OR IDENTIFYING NO.	DESCRIPTION	MATERIAL/SPECIFICATION	ZONE	ITEM NO.

PARTS LIST

TOLERANCES
UNLESS OTHERWISE NOTED
DECIMALS: .XX ± .03, .XXX ± .010
FRACTIONS: ± —
ANGULAR: ± 0° 30'

NEXT ASSEMBLY

150 INCH STELLAR TELESCOPE

KITT PEAK NATIONAL OBSERVATORY
OPERATED BY THE
ASSOCIATION OF UNIVERSITIES FOR RESEARCH IN ASTRONOMY, INC.
UNDER CONTRACT WITH
NATIONAL SCIENCE FOUNDATION

NAME: LAYOUT OF HORSE-SHOE ACCESS PLATF. (GENERAL ARRANGEM'T)

REF FILE: 1157

SCALE 1"=1'

PRINT ISSUED

DRAWN BY: L. GARCIA 10-17-79
CHECKED BY: DATE
ISSUED BY: L. GARCIA 10-17-79
CHECKED BY: DATE
APPROVED BY: DATE
APPROVED BY: DATE
APPROVED BY: DATE

DWG NO. 2120-E156 REV A

RELEASE DATE 10-18-79 SHEET 4 of 4

SITE - DESIGN/PORT OLEANDER BLD

PEB 10-18-79