BILL OF MATERIAL				
ITEM	QTY.	MATERIAL	DESCRIPTION	WEIGHT

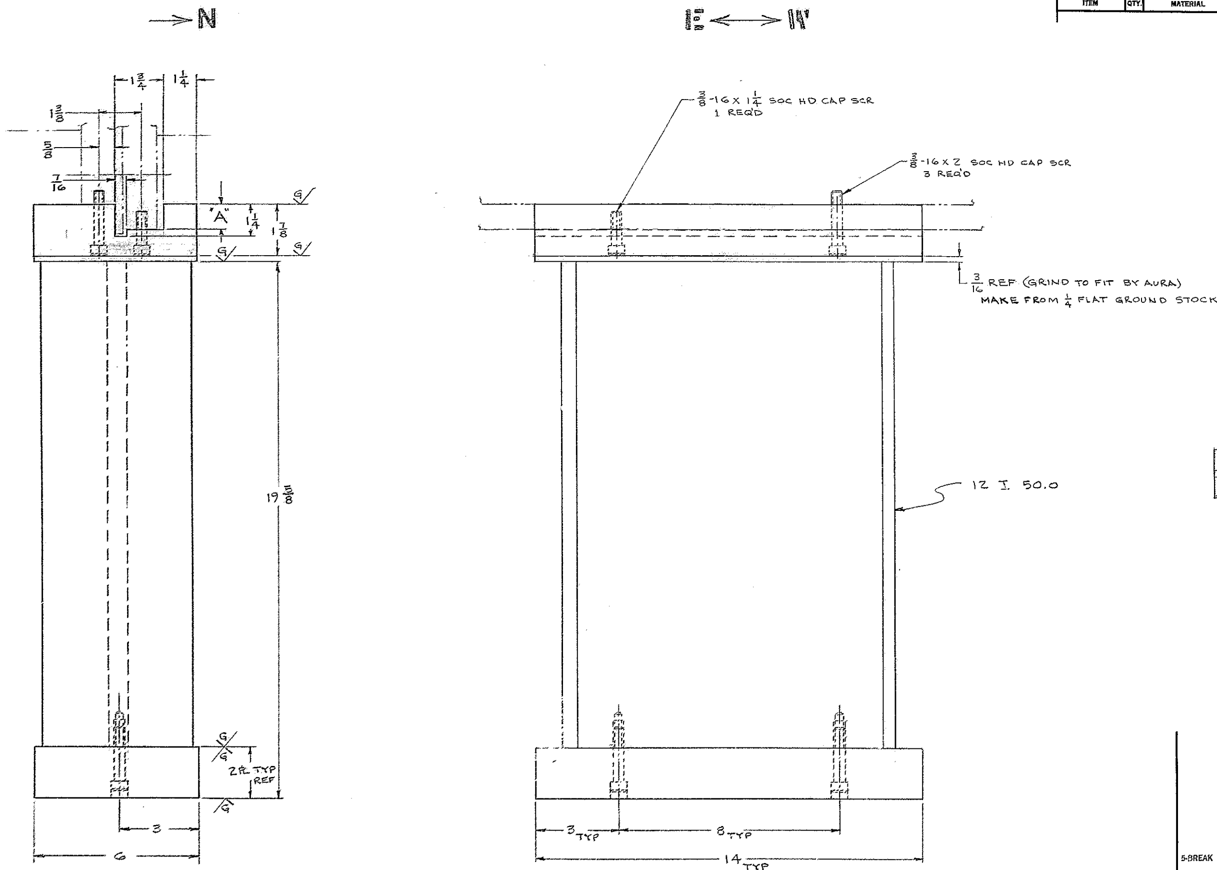

EAST POST	
"A" DIM	.922

WEST POST	
"A" DIM	.902

5-BREAK SHARP EDGES 1/32

~~4-IDENTIFY BY AT LOCATION 4 "AURA INC. MADE IN U.S.A."~~

3-STAMP MATCH MARKS ON ALL MATING PARTS WHERE NECESSARY.

~~2-PROJECT DRAWINGS~~

1-FOR NEXT ASSY, SEE 2150.140 E002.

NOTES-

LET.	REVISION	ECR	DATE	BY

TOLERANCES UNLESS OTHERWISE NOTED

DECIMAL DIMENSIONS 00.00 ± .010; 00.000 ± .003

FRACTIONAL DIMENSIONS UP TO 18" ± 1/64; 18" TO 60" ± 1/32; 60" & OVER ± 1/16

ANGLES ± 0°–30'

ALL SURFACES TO HAVE 125 √ FINISH UNLESS OTHERWISE NOTED.

KITT PEAK NATIONAL OBSERVATORY

OPERATED BY THE ASSOCIATION OF UNIVERSITIES FOR RESEARCH IN ASTRONOMY, INC. UNDER CONTRACT WITH NATIONAL SCIENCE FOUNDATION

150 INCH STELLAR TELESCOPE — REF. FILE 1157

NAME: LAYOUT OF BASE FRAME SOUTH SUPPORT STABILIZER ASSY

SCALE 1/2

PRINT ISSUED

DESIGNED BY	DATE	APPROVED BY	DATE
A.A.A.	8-22-72	F Hendy	8-22-72
DRAWN BY: JB Hoang	8-22-72	APPROVED BY	DATE
CHECKED BY: F Hendy	8-22-72	APPROVED BY	DATE

DRAWING NUMBER 2120-D51

REV.

rac 8-23-72