BILL OF MATERIAL

ITEM	QTY.	MATERIAL	DESCRIPTION	WEIGHT

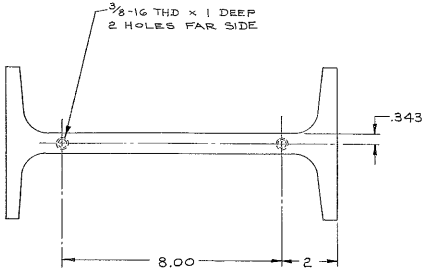

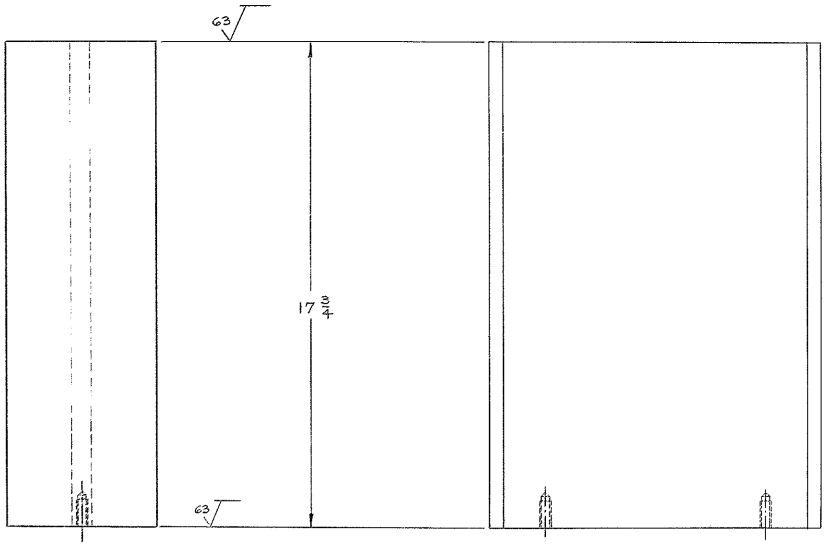

MATL: 12 I 50# STL BEAM
(12 x 5.477 FLANGE WIDTH
x 0.687 WEB THICKNESS)

5-BREAK SHARP EDGES .03

~~4-IDENTIFY BY ____ AT LOCATION 4 "AURA INC. MADE IN U.S.A."~~

~~3-STAMP MATCH MARKS ON ALL MATING PARTS WHERE NECESSARY.~~

~~2-PROJECT DRAWINGS~~

1-FOR NEXT ASSY, SEE 2150.150-D602 & 2150.150-D702

NOTES-

LET.	REVISION	ECR	DATE	BY

TOLERANCES UNLESS OTHERWISE NOTED
DECIMAL DIMENSIONS 00.00 ± .010, 00.000 ± .003
FRACTIONAL DIMENSIONS 10" TO 18" ± 1/64, 19" TO 50" ± 1/32, 52" & OVER ± 1/16
ANGLES ± 0° -30'
ALL SURFACES TO HAVE 125 √ FINISH UNLESS OTHERWIS.. NOTED.

KITT PEAK NATIONAL OBSERVATORY
OPERATED BY THE
ASSOCIATION OF UNIVERSITIES FOR RESEARCH IN ASTRONOMY, INC.
UNDER CONTRACT WITH
NATIONAL SCIENCE FOUNDATION

150 INCH STELLAR TELESCOPE — REF. FILE 1158

NAME: SUPPORT POST
SOUTH BASE SUPPORT STABILIZER ASSY

SCALE: HALF
PRINT ISSUED

DESIGNED BY	DATE	APPROVED BY	DATE
A.A.A.	8-25-76	L. M. WISTCHA	10-15-76
DRAWN BY	DATE	APPROVED BY	DATE
D.L.B.	8-25-76		
J. SOFRAY	10-7-76	W. DILLE	10/8/76

DRAWING NUMBER: 2150.150-D010 — REV.

E/A DIETERICHS POST CLEARPRINT 1020