BILL OF MATERIAL

ITEM	QTY.	MATERIAL	DESCRIPTION	WEIGHT

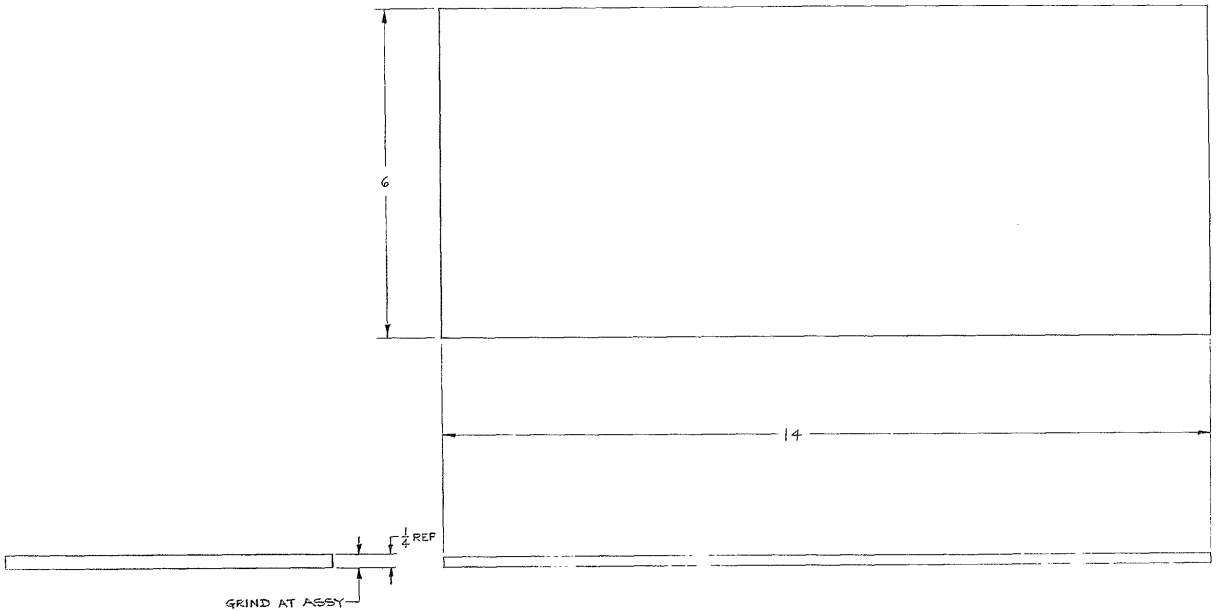

MATL. 1/4 FLAT C R STEEL

5-BREAK SHARP EDGES .03

~~4-IDENTIFY BY _____ AT LOCATION~~ 4 , "AURA INC. MADE IN U.S.A."

~~3-STAMP MATCH MARKS ON ALL MATING PARTS WHERE NECESSARY.~~

~~2-PROJECT DRAWINGS~~

1-FOR NEXT ASSY. SEE 2150.150-D602 & 2150.150-D700

NOTES-

LET.	REVISION	ECR	DATE	BY

TOLERANCES UNLESS OTHERWISE NOTED

DECIMAL DIMENSIONS
00.00 ± .010
00.000 ± .003

FRACTIONAL DIMENSIONS
UP TO 10" ± 1/64
10" TO 50" ± 1/32
50" & OVER ± 1/16

ANGLES ± 0° -30'

ALL SURFACES 125 TO HAVE √ FINISH UNLESS OTHERWISE NOTED.

KITT PEAK NATIONAL OBSERVATORY

OPERATED BY THE
ASSOCIATION OF UNIVERSITIES FOR RESEARCH IN ASTRONOMY, INC.
UNDER CONTRACT WITH
NATIONAL SCIENCE FOUNDATION

150 INCH STELLAR TELESCOPE — REF. FILE 1153

NAME: LEVELING SHIM
SOUTH BASE SUPPORT STABILIZER ASSY

SCALE F.L.

PRINT ISSUED

DESIGNED BY A. Ai. Ai.	DATE 8-20-76	APPROVED BY F. Nelson	DATE 8-26-76	DRAWING NUMBER 2150.150-D012
DRAWN BY S.	DATE 8-19-76	APPROVED BY	DATE	REV.
CHECKED BY J. Shirley	DATE 8-19-76	APPROVED BY H. Dr. Bonn	DATE 8/26/76	

5/71 DIETZGEN-POST CLEARPRINT 1020