BILL OF MATERIAL

ITEM	QTY.	MATERIAL	DESCRIPTION	WEIGHT

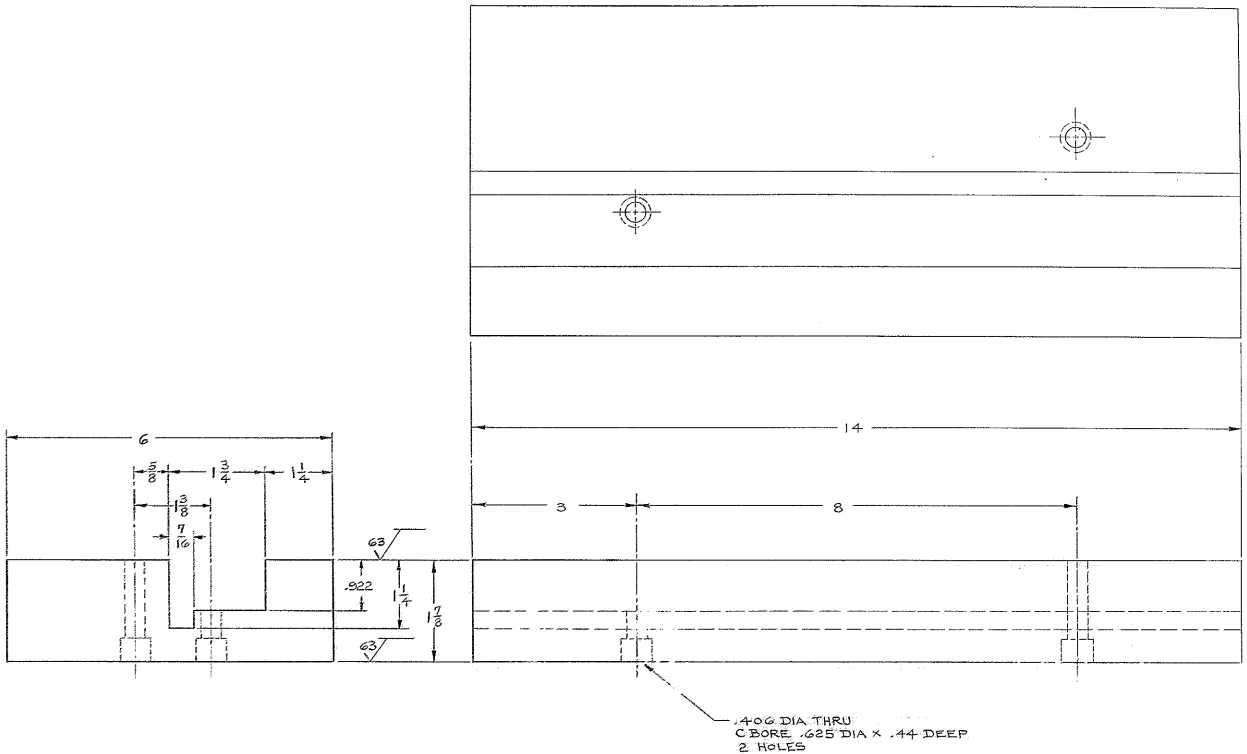

MATL: H R STEEL

5-BREAK SHARP EDGES .03

~~4-IDENTIFY BY _____ AT LOCATION~~ 4 ~~, "AURA INC. MADE IN U.S.A."~~

~~3-STAMP MATCH MARKS ON ALL MATING PARTS WHERE NECESSARY.~~

~~2-PROJECT DRAWINGS~~

1-FOR NEXT ASSY. SEE 2150.150-D602

NOTES-

LET.	REVISION	ECR	DATE	BY

TOLERANCES UNLESS OTHERWISE NOTED

DECIMAL DIMENSIONS
.00.00 ±.010
.00.000 ±.005

FRACTIONAL DIMENSIONS
UP TO 18" ± 1/64
18" TO 60" ± 1/32
60" & OVER ± 1/16

ANGLES ± 0° -30'

ALL SURFACES TO HAVE 125/ FINISH UNLESS OTHERWISE NOTED.

KITT PEAK NATIONAL OBSERVATORY

OPERATED BY THE
ASSOCIATION OF UNIVERSITIES FOR RESEARCH IN ASTRONOMY, INC.
UNDER CONTRACT WITH
NATIONAL SCIENCE FOUNDATION

150 INCH STELLAR TELESCOPE — REF. FILE 1158

NAME: FRAME FLANGE ADAPTER - EAST SOUTH BASE SUPPORT STABILIZER ASSY

SCALE: FULL

PRINT ISSUED

DESIGNED BY A.A.A.	DATE 8-22-72	APPROVED BY F. Hardisty	DATE 10-16-72	DRAWING NUMBER 2150.150-D603
DRAWN BY D.L.B.	DATE 8-28-72	APPROVED BY	DATE	REV.
CHECKED BY J. Smiley	DATE 12-7-72	APPROVED BY W. Graham	DATE 12/7/72	

5/73 DATE/SHAPE CLEARANCE 2/73