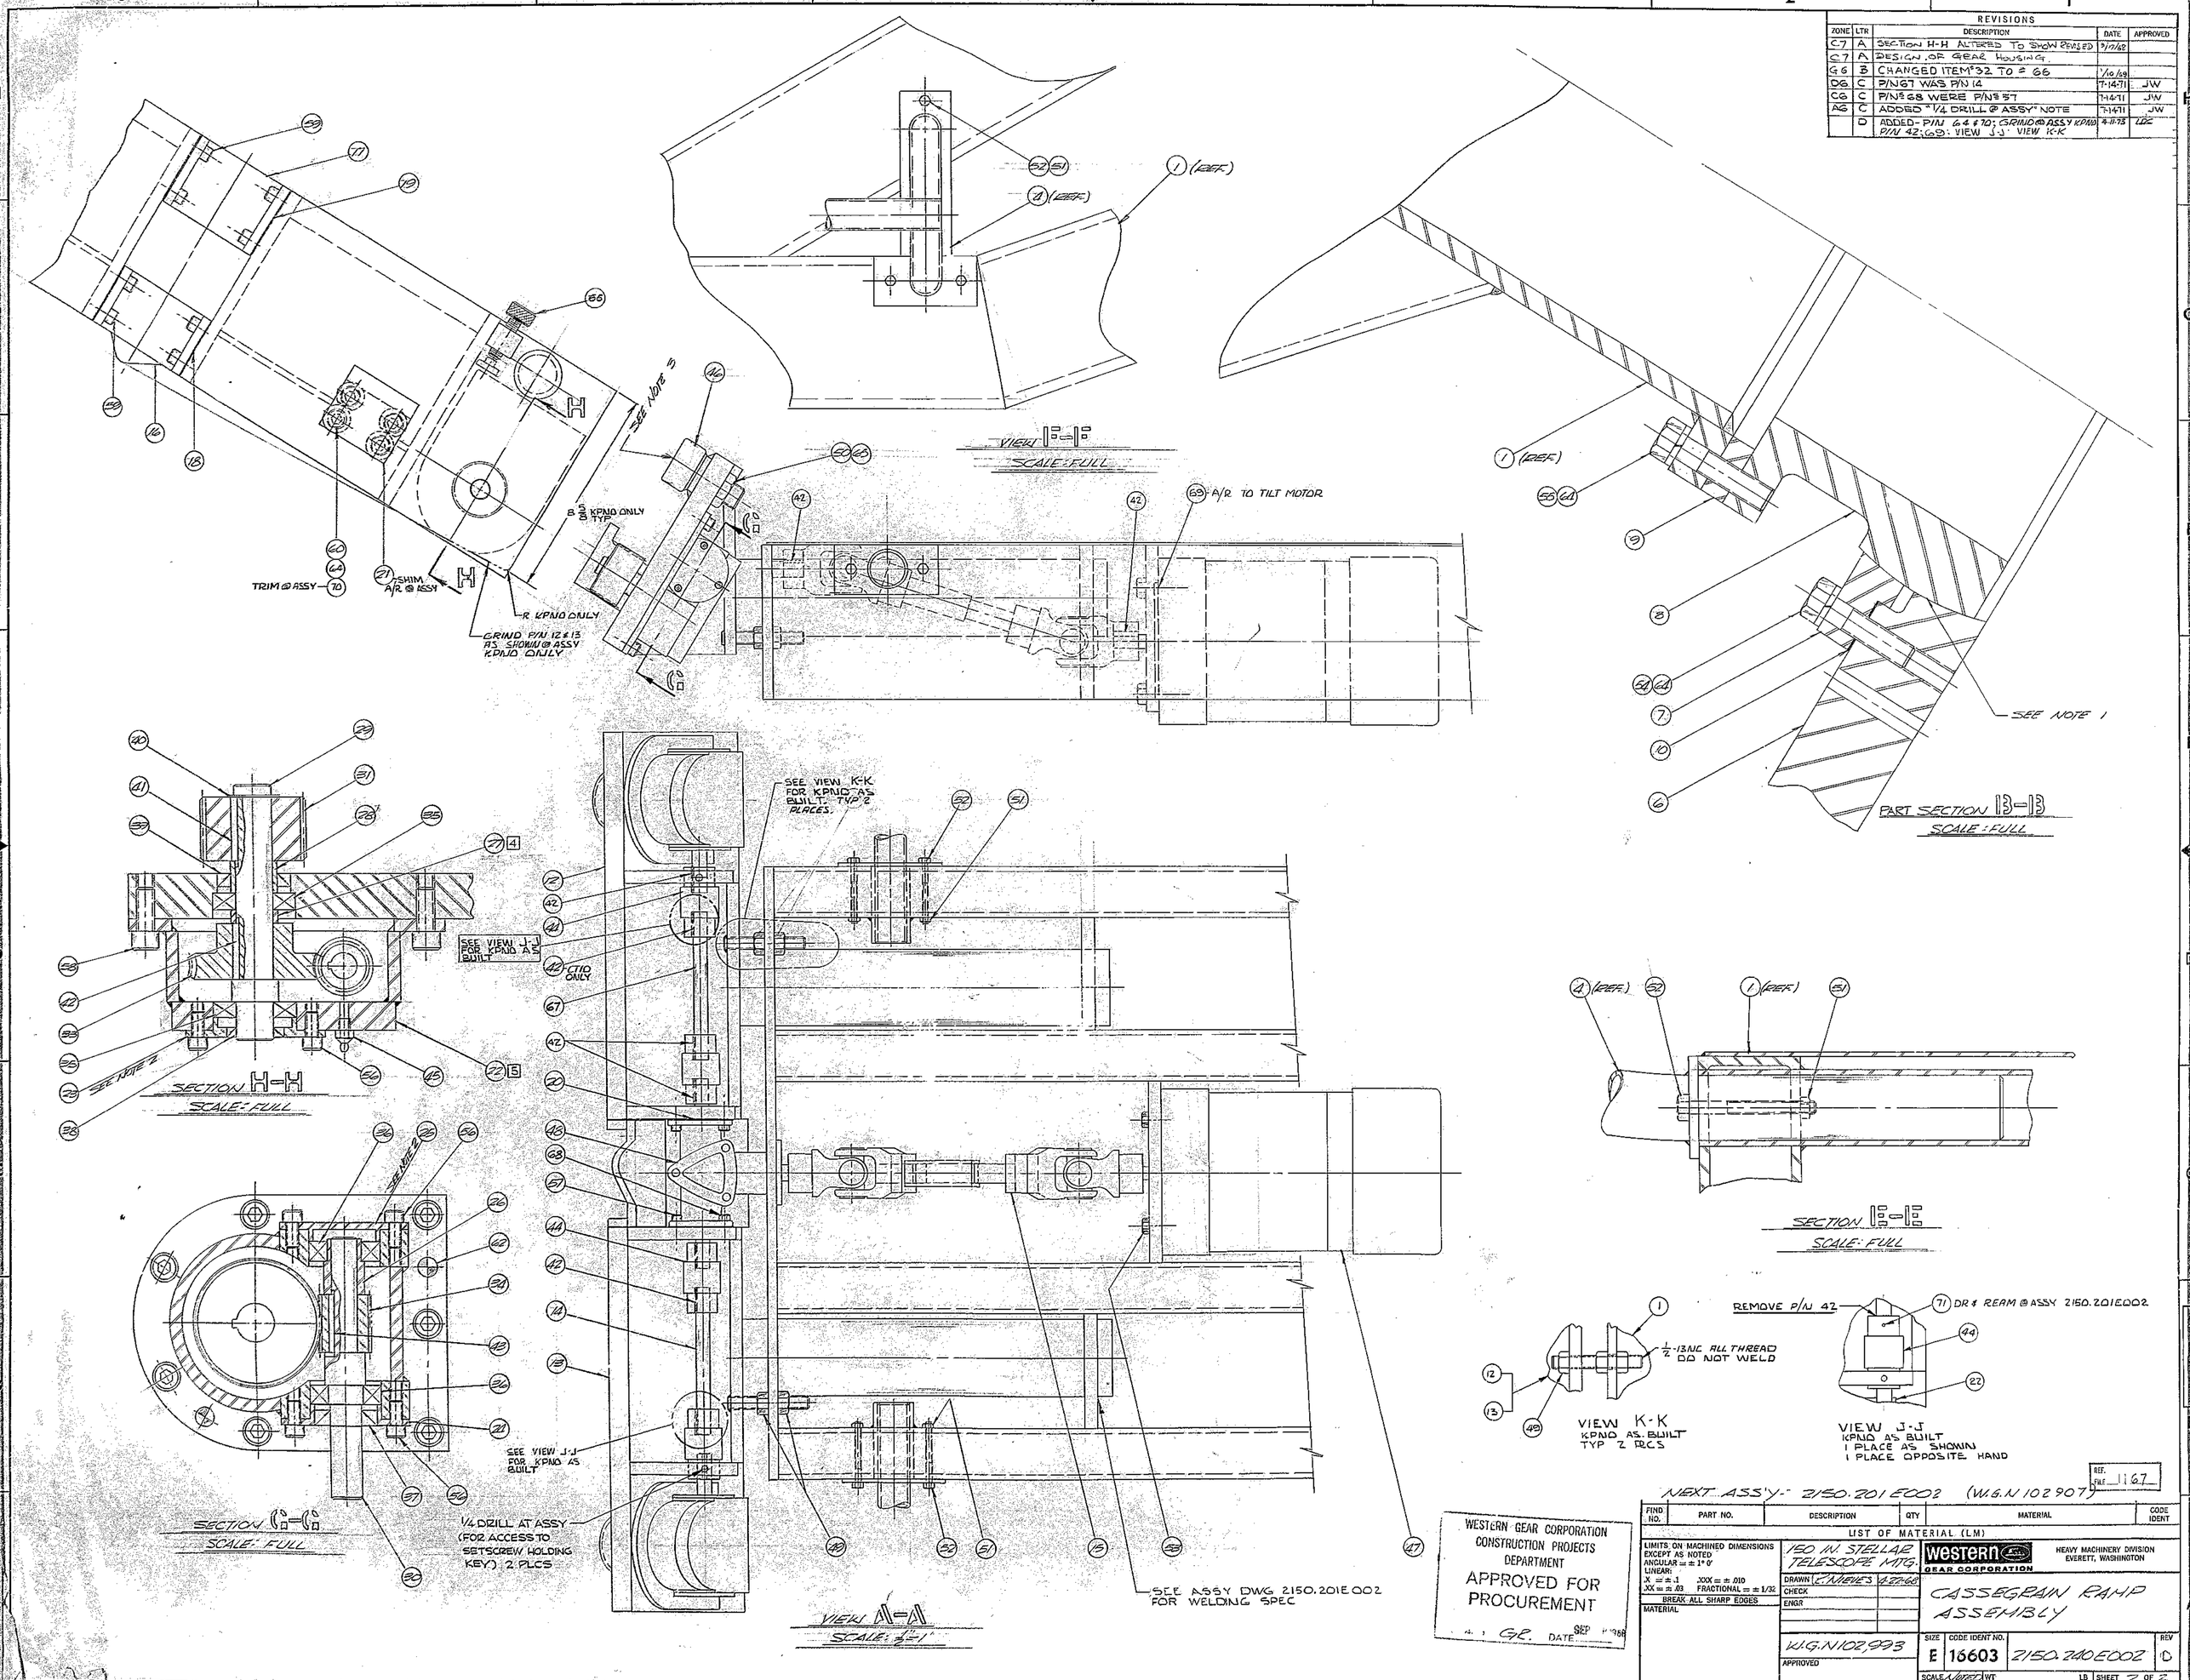REVISIONS				
ZONE	LTR	DESCRIPTION	DATE	APPROVED
C7	A	SECTION H-H ALTERED TO SHOW REVISED	9/17/68	
C7	A	DESIGN OF GEAR HOUSING.		
G6	B	CHANGED ITEM #32 TO # 66	1/10/69	
D6	C	P/N67 WAS P/N 14	7-14-71	JW
C6	C	P/N's 68 WERE P/N's 57	7-14-71	JW
A6	C	ADDED "1/4 DRILL @ ASSY" NOTE	7-14-71	JW
	D	ADDED - P/N 64 & 70; GRIND @ ASSY KPNO P/N 42; 69: VIEW J-J: VIEW K-K	4-11-73	LDC